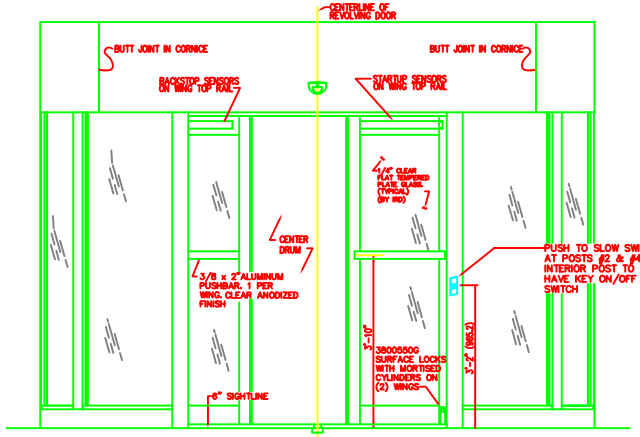

EXTERIOR ELEVATION
(CONNECTIONS NOT SHOWN)

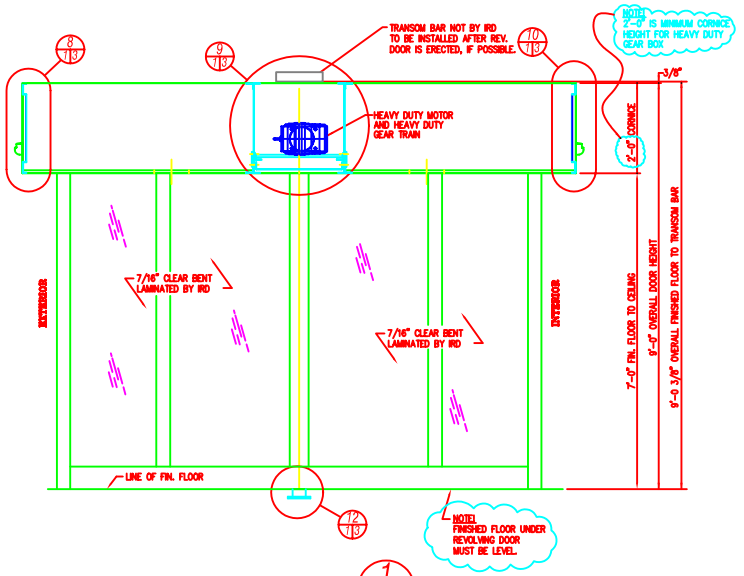

SECTION AT 1/11
(WINGS NOT SHOWN)

NOTE:
ACCESS TO SPACE ABOVE SPEED CONTROL MUST BE FURNISHED AND REMAIN AVAILABLE FOR SERVICE AND ADJUSTMENT.
ACCESS TO THIS SPACE TO BE FURNISHED BY IRD. THRU REVOLVING DOOR CEILING.

NOTE:
110V. AC CURRENT REQUIRED FOR CEILING LIGHTS. ENTRANCE COMPONENTS WILL BE PREPARED AT FACTORY FOR PASSAGE OF WIRE. IF SOURCE AND/OR ROUTING IS VERIFIED ON APPROVED DRAWING. CEILING LIGHTS NOT BY IRD.

NOTE:
NUMBER APPEARING IN ○ ARE FOR ERECTION ONLY. POSTS AND CEILING ARE MATCH-MARKED IN SHOP.

NOTE:
ALL STEEL REINFORCING TO BE COATED WITH RUST PROHIBITING PAINT.

NOTE:
WINGS ARE EQUIPPED WITH EMERGENCY COLLAPSIBLE MECHANISM.

NOTE:
CONNECTING WORK TO BE DESIGNED TO BRACE & HOLD REV. DOOR SECURELY IN POSITION.

NOTE:
THIS ORDER WILL NOT BE FABRICATED UNTIL:
1. SHOP DRAWINGS ARE RECEIVED MARKED "APPROVED FOR FABRICATION" BY THE GENERAL CONTRACTOR OR OTHER RESPONSIBLE PARTY.
2. FINISH SAMPLE IS RECEIVED MARKED "APPROVED".

"APPROVED FOR DESIGN ONLY" DOES NOT CONSTITUTE SUFFICIENT APPROVAL TO ALLOW FABRICATION TO PROCEED.

INTERNATIONAL REVOLVING DOOR COMPANY WILL NOT BE RESPONSIBLE FOR VERIFICATION OF FIELD DIMENSIONS OR COORDINATION OF DRAWINGS AND DIMENSIONS OF WORK FURNISHED BY OTHER TRADES.

*CYLINDERS TO BE STANDARD 1 5/32" DIAMETER, 1" LENGTH (6-PIN) WITH STANDARD CAMS. SIMILAR TO LCD UNICAM #PR-7160-1YA-1-KA2. LONGER CYLINDERS WILL REQUIRE SPACING COLLARS.

ERECTION PRECEDURES
1. Inspect area where door is to be erected, floor must be level and flat.
2. Construct the centerline and inside radius of the door on the floor. Refer to installation manual.
3. Set enclosure walls #1 & #2A in place. Verify that walls are to correct radius by comparing to floor layout.
4. Mark floor for dowel locations.
5. Remove walls, drill floor for dowels.
6. Place ceiling sections #5 exterior and #6 interior into position on floor, and bolt together.
7. Raise ceiling assembly high enough to clear top of walls.
8. Replace walls, in position, plumb and level and dowel to the floor.
9. Lower ceiling onto walls and secure to walls. Recheck plumb and level and secure to adjacent walls. Access to wall bolts thru ceiling access panel.
10. Attach canopy sections #5 & #6.
11. Install top bearing & channel assembly in the ceiling. If not pre-installed.
12. Extend a plumb line from the center of the bearing down to the floor, adjust bearing channel assembly to bring plumb bob to center of layout lines on the floor. Check radius of walls to plumb line, secure bearing channel assembly to joist.
13. Set floor pivot base to exact center of door, level with leveling screws, top of pivot base to be level at 3/8" above the finished floor. Fill recess with quick setting cement.
14. Remove a panel from drum assembly to access bottom bearing and top plate.
15. Remove the top sidebolt from center drum assembly.
16. Install floor stub shaft with key.
17. Place ten washers (1/16" thick) onto sidebolt.
18. Install top sidebolt thru top plate and thru bearing in ceiling and secure to top plate.
19. Install bottom bearing,check clearance distance between top plate and ceiling and bottom plate and floor. (should be 1 1/2"). If this is not so, remove bottom bearing and remove or add shim washers to achieve equal space at top and bottom.
20. Install speed control support angles, if not preinstalled.
21. Refer to speed control owners manual for installation of speed control.
22. Thread ceiling cable from slip ring down thru hole in top stub shaft.
23. Attach wire from slip ring to terminals on TB1 in top of drum.
24. Attach previously removed drum panel.
25. Install wings (they are match marked to center drum for location) locate wing at center drum at 90 degrees to normal position in order to access pivot pin set screws in back side of wing.
26. Connect wires coming from junction box on motor to ORBITER control box.
27. Connect wires from wing annunciators to ORBITER control box.
28. Connect wires from wing mudguard safety edge switches to ORBITER control box. See ORBITER manual for hook up.
29. Door is ready for manual operation only.
30. Electrical wiring to be done by electrical contractor.
31. Ceiling lights to be done by electrical contractor.
32. Clean walls. (See instruction sheet.)
33. Install bookkeepers. (see sheet #).
34. Attach roof sections and seal.

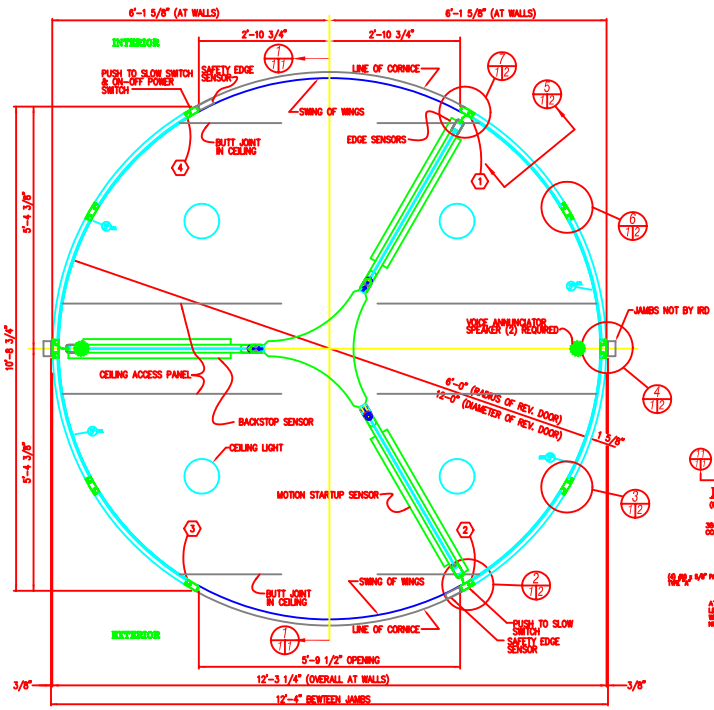

PLAN VIEW

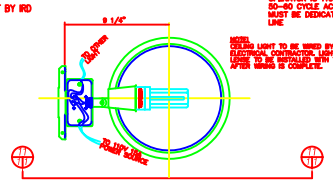

PLAN OF CEILING LIGHT FROM ABOVE
(ROOF REMOVED)

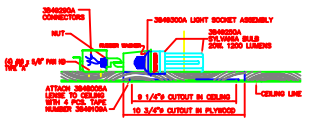

SECTION AT 11/11

NOTE:
IRD TO FURNISH ON-OFF SWITCH LOCATED IN PUSH TO SLOW SWITCH ON POST #4 SO THAT POWER SOURCE CAN BE TURNED OFF AT NIGHT WHEN LOCKING WINGS.

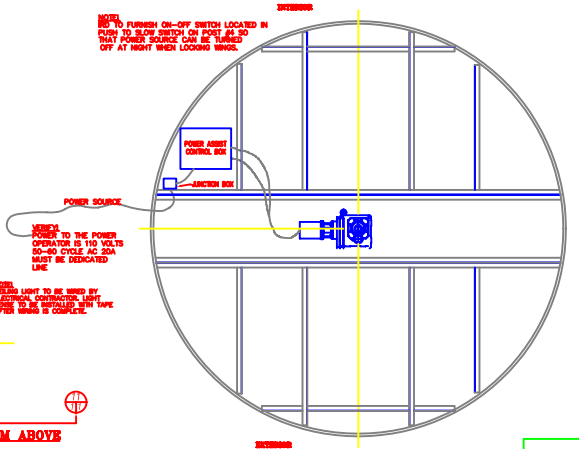

PLAN FROM ABOVE REV. DOOR

FOR REFERENCE ONLY

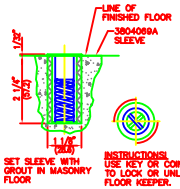

FLOOR KEEPER #3804122G HEEL AND DUST PROOF

JOB NOTES
GLAZING
WINGS, REVOLVING DOOR
GLAZE AT: JOB: ☐ SHOP
GLASS BY: INT'L: ☒ OTHERS
WALLS , REVOLVING DOOR GLAZE AT JOB
GLASS BY: INT'L: ☒ OTHERS
ELECTRIC WIRING AND FIXTURES TO BE FURNISHED ONSITE UNLESS SPECIFIED "BY INT'L" ON THIS
RECESS IN FLOOR FOR FLOOR CHECKS. SPEED CTRL. TO BE FURNISHED BY OWNER.
LOCK CYLINDERS *
STANDARD: ☒ MASTER KEYED
BY INT'L: ☐ BY OTHERS

INTERIOR LOCKING

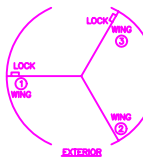

MARK WING NUMBERS AS SHOWN
(1) REVOLVING DOOR REQ'D PER THESE DRAWINGS

DATE	LOC. KEY	DESCRIPTION

REVISIONS

WE ASSUME NO RESPONSIBILITY AS TO RECOMMENDATIONS OR DETAILS AFFECTING ANY BUILDING CODE ITEMS AND ARE NOT RESPONSIBLE FOR ANY ERRORS OCCURRING FROM THE USE OF DRAWINGS BY OTHER PARTIES.

PRINTS ISSUED

NO.	KEY	DATE	NO.	KEY

KEY EXPLANATION
FA. – APPROVED AS NOTED
FA. – FINAL APPROVAL
SUB. – SUBMITTED FOR CONSTRUCTION
S.I. – SHOP INSPECTION
RTC. – RESUBMIT
R.N. – REVISE AS NOTED

INTERNATIONAL REVOLVING DOOR COMPANY
(812) 428-3311 2138 N. SIXTH AVENUE, EVANSVILLE, INDIANA 47710

JOB: 12' 3-WING ALUMINUM JUPITER
LOCATION:
ENTRANCE:
ARCHITECT:

MATERIAL
WINGS & CENTER SPINDLE– .063 ALUMINUM
WALLS– EXTRUDED & .063 ALUMINUM
CEILING– .063 ALUMINUM
ROOF– .063 ALUMINUM
FINISH–

DETAIL SYMBOL

THIS DRAWING IN DESIGN AND DETAIL IS THE PROPERTY OF THE INTERNATIONAL REVOLVING DOOR COMPANY OF EVANSVILLE, INDIANA AND MUST NOT BE SHOWN, COPIED, REPRODUCED, LOANED OR OTHERWISE DISPOSED OF DIRECTLY OR INDIRECTLY, AND SHALL BE USED ONLY IN CONNECTION WITH ESTIMATES AND WORK OF THIS COMPANY. ALL RIGHTS OF INVENTION ARE RESERVED.THIS DRAWING MUST BE RETURNED WHEN REQUESTED.

DRAWN: Steve B. DATE: –
CHECKED: DATE:
SCALE: 3/4"=1'-0"
SHEET 1 OF 3
DOOR NO: –
DRAWING NO: –
ORDER NO: REFERENCE